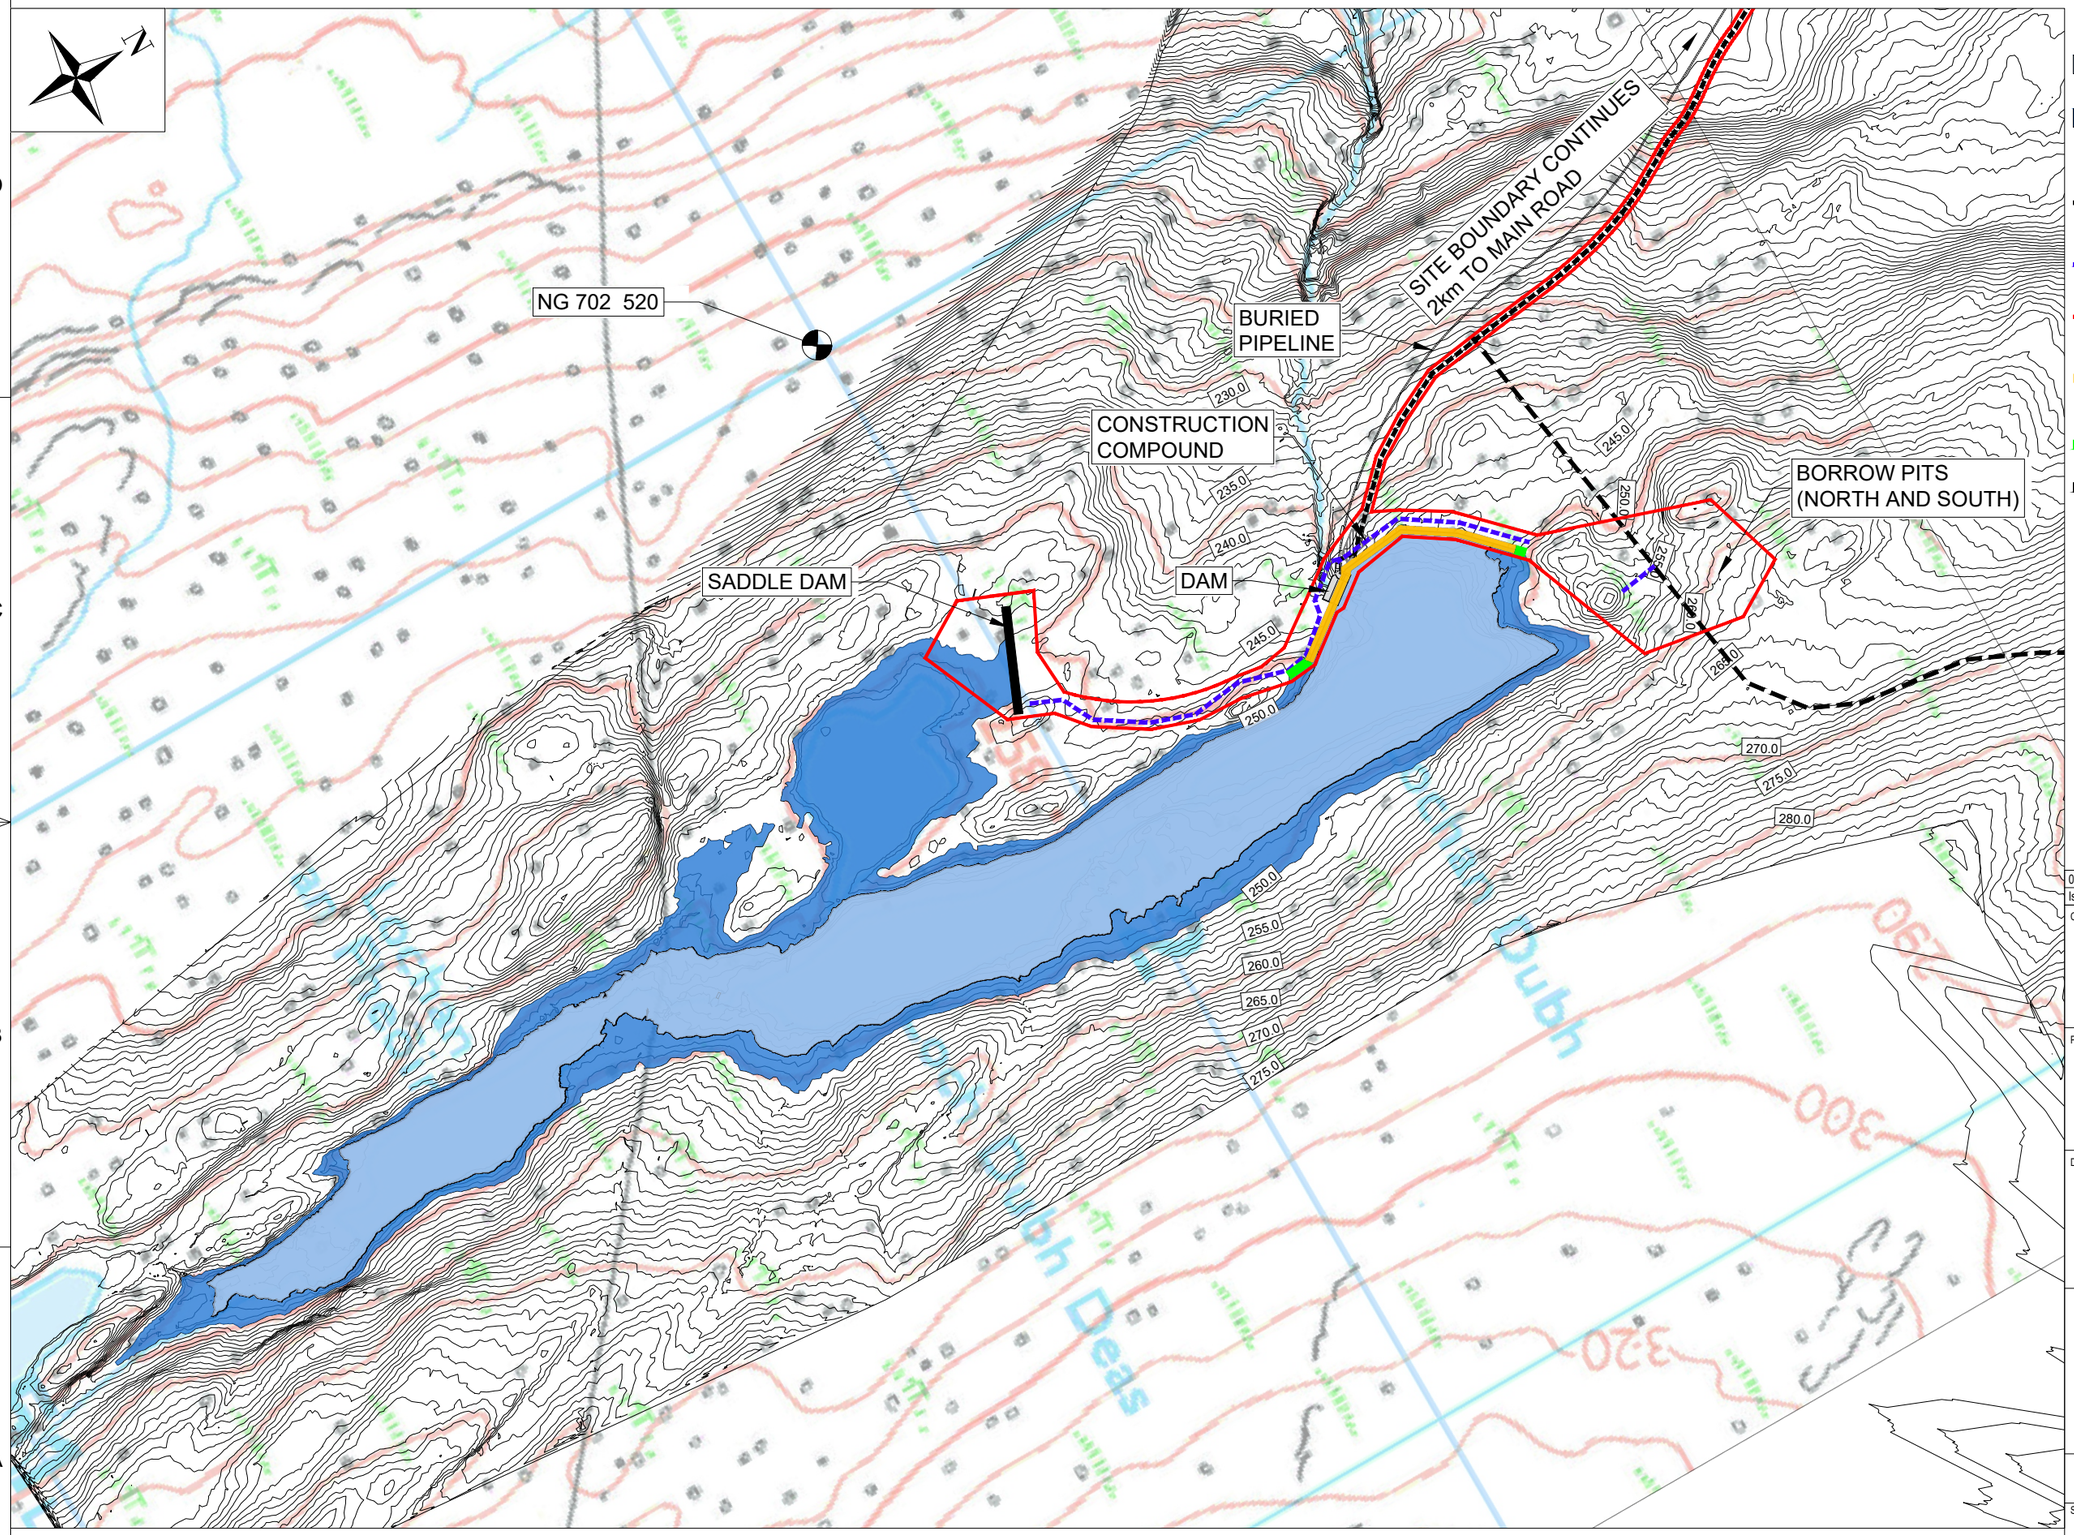


KEY:

- EXISTING INUNDATION AREA @ 247.0 mAOD (97,440m²)
- PROPOSED INUNDATION AREA @ 250.0 mAOD (162,600m²)
- EXISTING ACCESS TRACK
- NEW TEMPORARY ACCESS TRACK
- SITE BOUNDARY (AREA=5.3 ha)
- EXISTING CONCRETE STRUCTURE TO BE INCREASED
- NEW CONCRETE WALL
- NEW EARTH EMBANKMENT (SADDLE DAM)

Iss	Description	Drn.	Chkd.	Apvd.	Date
00	Orginal Drawing Issues	BM	AM	AM	21.04.26

Client

ANMHL

Project Title

ALLT NA MOINE DAM RAISE

Drawing Title

SITE PLAN

Hydroplan Engineering & Consulting
Unit 12, Riverside Park, Station Road
Wimborne, Dorset, BH21 1QU. ENGLAND
Tel: ++44 (0)1202 886622 Fax: ++44 (0)1202 886609
Email: info@hydroplangroup.com

Copyright - This drawing is sent to you in confidence, and remains the property of Hydroplan UK. It must not be copied or disclosed to third parties without permission. © 2025

Scale Bar

50 0 50 100 150m

SCALE 1:5,000

Project No	Prints from this drawing are **UNCONTROLLED** unless otherwise indicated	Original Size
P815-02		A3
	Drawing No: 10102	Issue: 0

SITE PLAN
Scale 1:5000

Map © Crown copyright. All rights reserved. Licence No. 100032221