


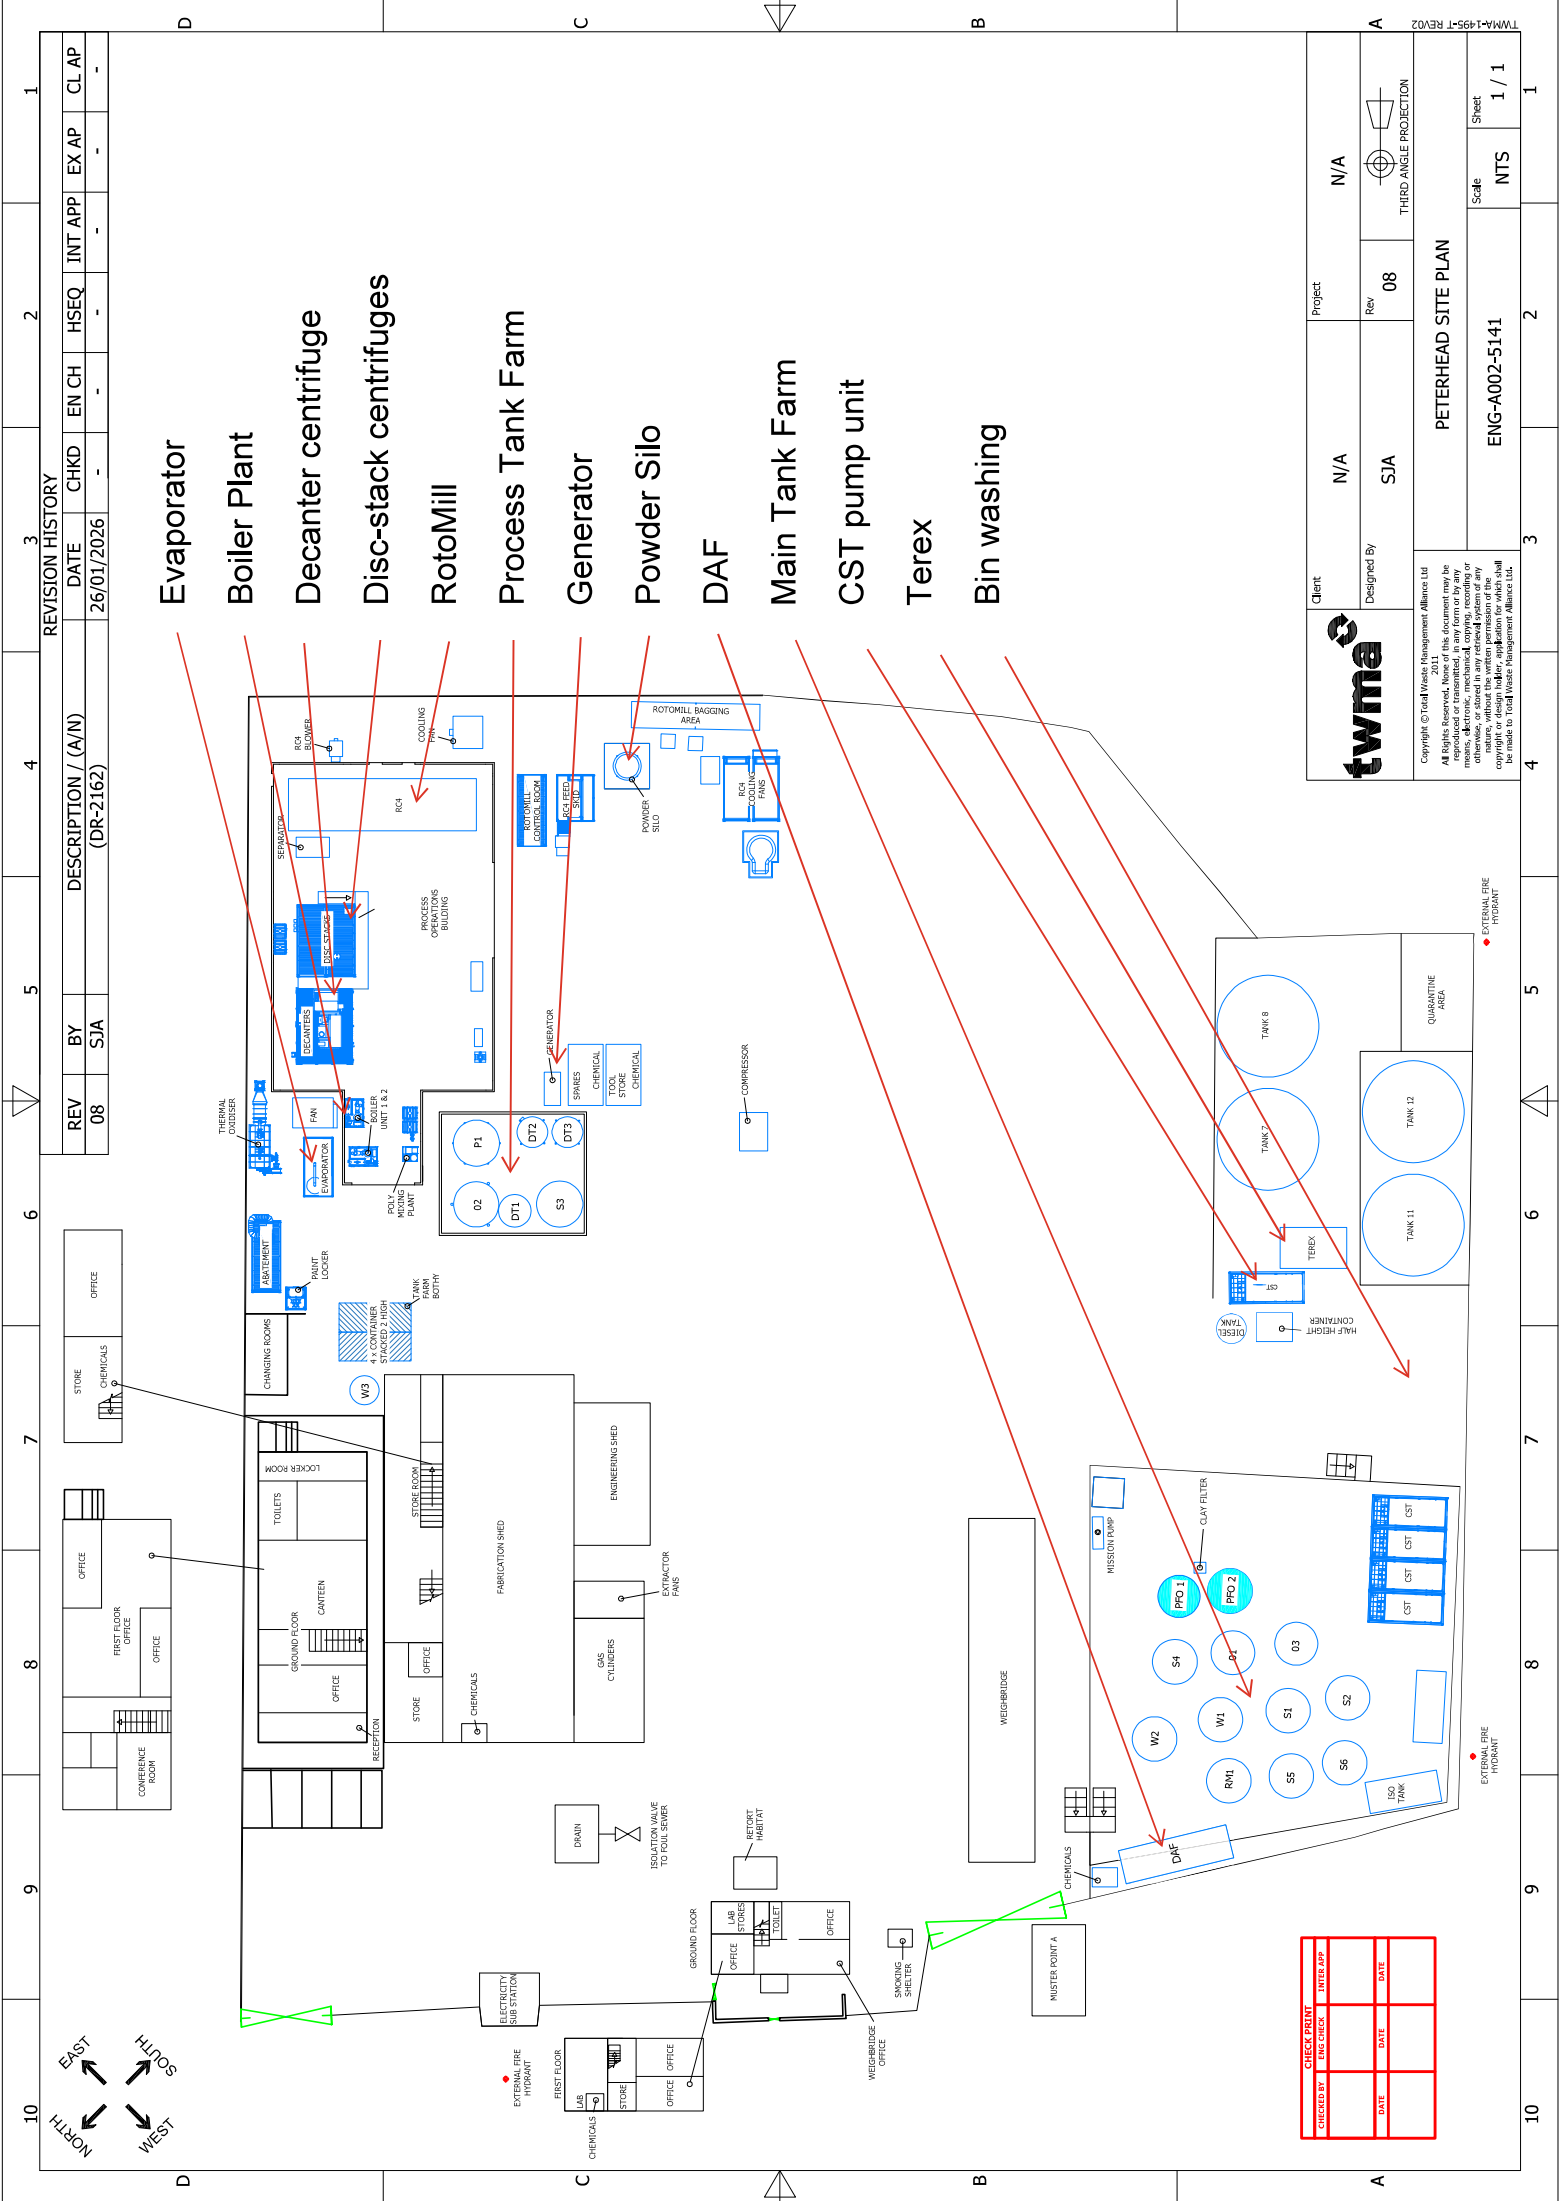

10	9	8	7	6	5	4	3	2	1
REVISION HISTORY									
REV	BY	DESCRIPTION / (A/N)	DATE	CHKD	EN CH	HSEQ	INT APP	EX AP	CL AP
08	SJA	(DR-2162)	26/01/2026	-	-	-	-	-	-

CHECKED BY	CHECK DATE	DATE	DATE

DATE	DATE	DATE	DATE



Client

N/A

Project

N/A

Designed By

SJA

Rev

08

THIRD ANGLE PROJECTION

PETERHEAD SITE PLAN

ENG-A002-5141

Scale

NTS

Sheet

1 / 1

Copyright © Total Waste Management Alliance Ltd 2011. All Rights Reserved. This document may be reproduced or transmitted, in any form or by any means, electronic, mechanical, copying, recording or otherwise, without the written permission of the copyright or design holder, application for which shall be made to Total Waste Management Alliance Ltd.