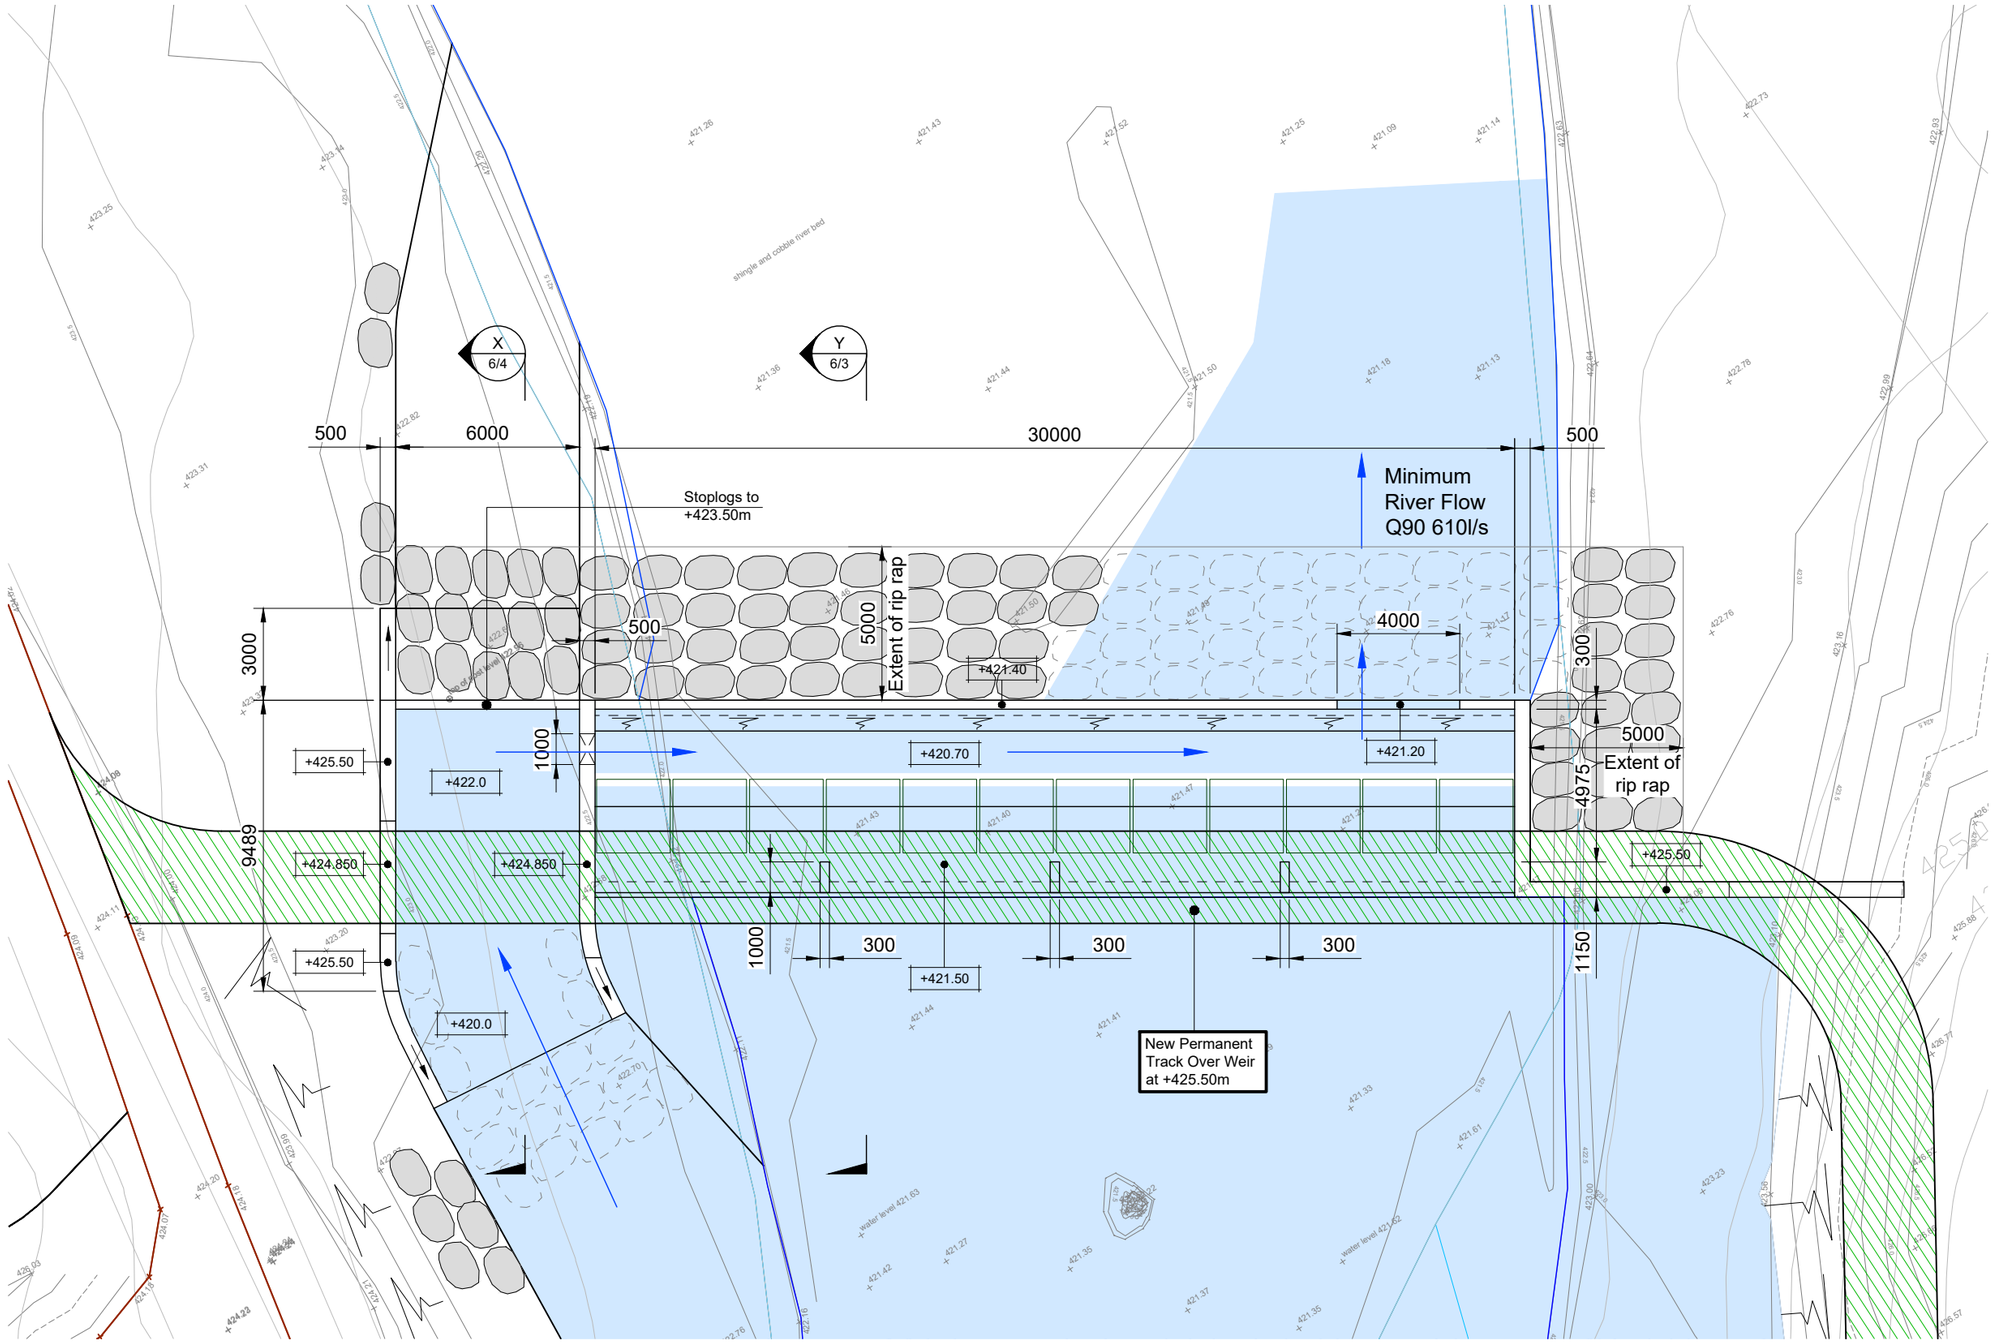

Plan

1:100 @ A1, 1:200 @ A3

The information shown on this drawing is based on the topographical survey carried out by Stuart Ross in April 2020.

© Crown Copyright and database rights 2020. Ordnance Survey License Number 100048957.
Supplied by: www.ukmapcentre.com

IF IN DOUBT - ASK

LEGEND

- Extent of Annual Flood Inundation (+423.5m)
- Low Water Level (+422.0m)
- Existing Footpath / Track
- New Footpath / Track
- Direction of Flow

REV	DATE	DRAWN	NOTES	CH'K'D	APP'D
P1	04.03.22		Updated for SEPA		
P1	27.01.22		Preliminary		

GILKES energy
177 WEST GEORGE ST.
GLASGOW
G2 2LB
UNITED KINGDOM
T: 0141 242 0090
E: info@gilkesenergy.com
W:www.gilkesenergy.com

CLIENT

BLENCATHRA HYDRO LTD.

PROJECT

LOCH PATTACK WEIR

DRAWING TITLE

NEW WEIR
SITE PLAN

SCALE AT A1 (ORIGINAL SHEET SIZE) 1:100

SCALE AT A3 : 1:200

0 5m 10m

DRAWING NUMBER/REFERENCE
FIGURE 20

DRAWING STATUS
PRE

© GILKES ENERGY LIMITED
THIS DOCUMENT IS ISSUED FOR THE PARTY WHICH COMMISSIONED IT AND FOR SPECIFIC PURPOSES CONNECTED WITH THE CAPTIONED PROJECT ONLY. IT SHOULD NOT BE RELIED UPON BY ANY OTHER PARTY FOR ANY OTHER PURPOSE. GILKES ENERGY LIMITED ACCEPT NO RESPONSIBILITY FOR THE CONSEQUENCES OF THIS DOCUMENT BEING RELIED UPON BY ANY OTHER PARTY, OR BEING USED FOR ANY OTHER PURPOSE, OR CONTAINING ANY ERROR OR OMISSION WHICH IS DUE TO AN ERROR OR OMISSION IN DATA SUPPLIED TO US BY OTHER THIRD PARTIES.

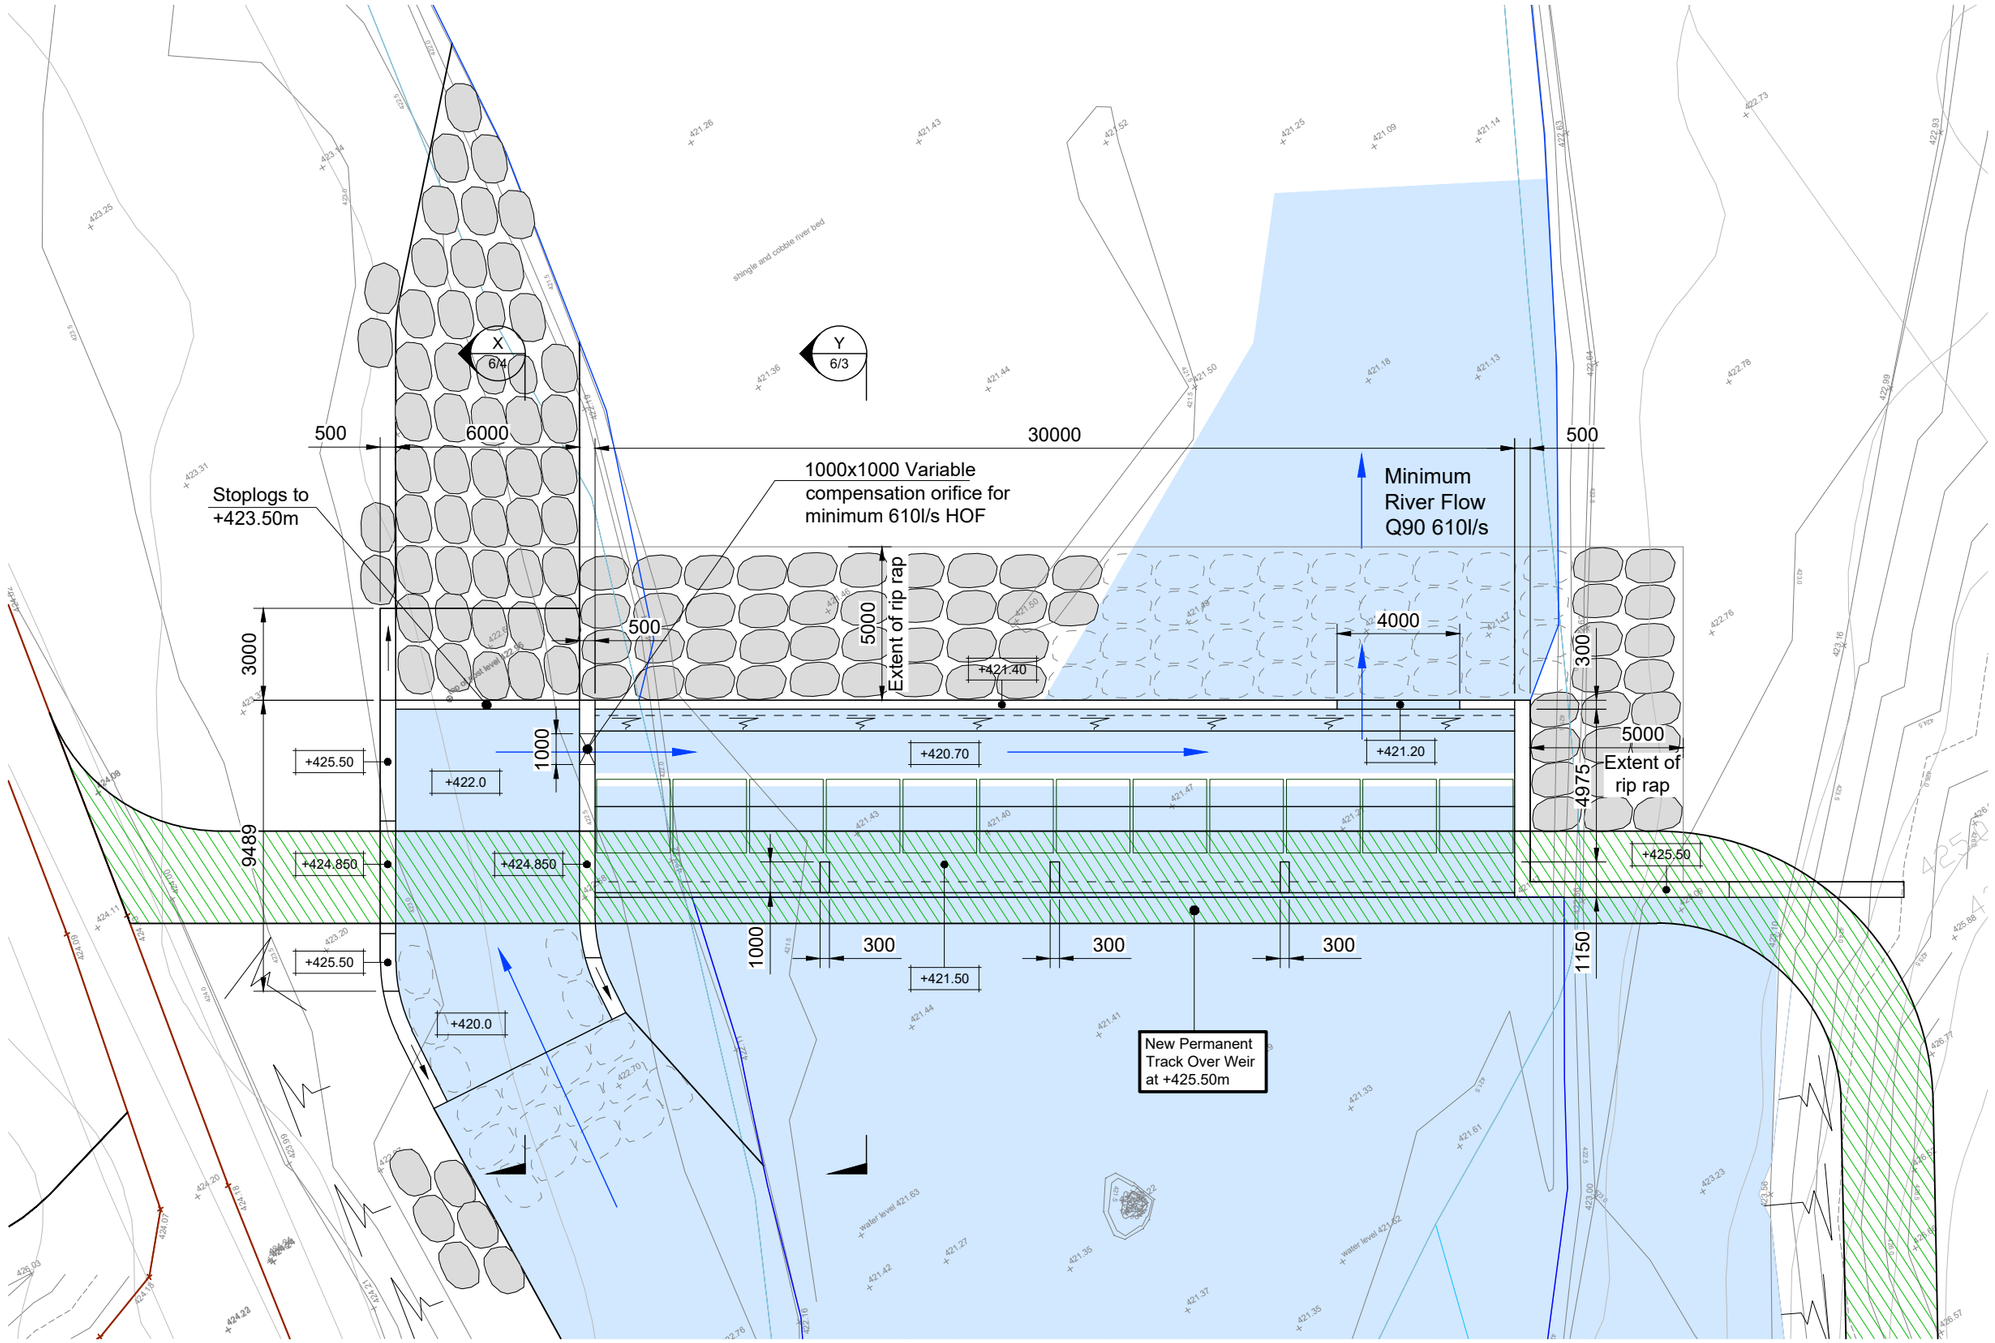

Plan

1:100 @ A1, 1:200 @ A3

The information shown on this drawing is based on the topographical survey carried out by Stuart Ross in April 2020.

© Crown Copyright and database rights 2020. Ordnance Survey License Number 100048957.
Supplied by: www.ukmapcentre.com

IF IN DOUBT - ASK

LEGEND

- Extent of Annual Flood Inundation (+423.5m)
- Low Water Level (+422.0m)
- Existing Footpath / Track
- New Footpath / Track
- Direction of Flow

REV	DATE	DRAWN	NOTES	CH'K'D	APP'D
P3	23.03.22		Updated for SEPA		
P2	04.03.22		Updated for SEPA		
P1	27.01.22		Preliminary		

GILKES energy
177 WEST GEORGE ST.
GLASGOW
G2 2LB
UNITED KINGDOM
T: 0141 242 0090
E: info@gilkesenergy.com
W:www.gilkesenergy.com

CLIENT

BLENCATHRA HYDRO LTD.

PROJECT

LOCH PATTACK WEIR

DRAWING TITLE

NEW WEIR
SITE PLAN

SCALE AT A1 (ORIGINAL SHEET SIZE) 1:100

SCALE AT A3 : 1:200

0 5m 10m

DRAWING NUMBER/REFERENCE
FIGURE 20

DRAWING STATUS
PRE

© GILKES ENERGY LIMITED
THIS DOCUMENT IS ISSUED FOR THE PARTY WHICH COMMISSIONED IT AND FOR SPECIFIC PURPOSES CONNECTED WITH THE CAPTIONED PROJECT ONLY. IT SHOULD NOT BE RELIED UPON BY ANY OTHER PARTY FOR ANY OTHER PURPOSE. GILKES ENERGY LIMITED ACCEPT NO RESPONSIBILITY FOR THE CONSEQUENCES OF THIS DOCUMENT BEING RELIED UPON BY ANY OTHER PARTY, OR BEING USED FOR ANY OTHER PURPOSE, OR CONTAINING ANY ERROR OR OMISSION WHICH IS DUE TO AN ERROR OR OMISSION IN DATA SUPPLIED TO US BY OTHER THIRD PARTIES.