North

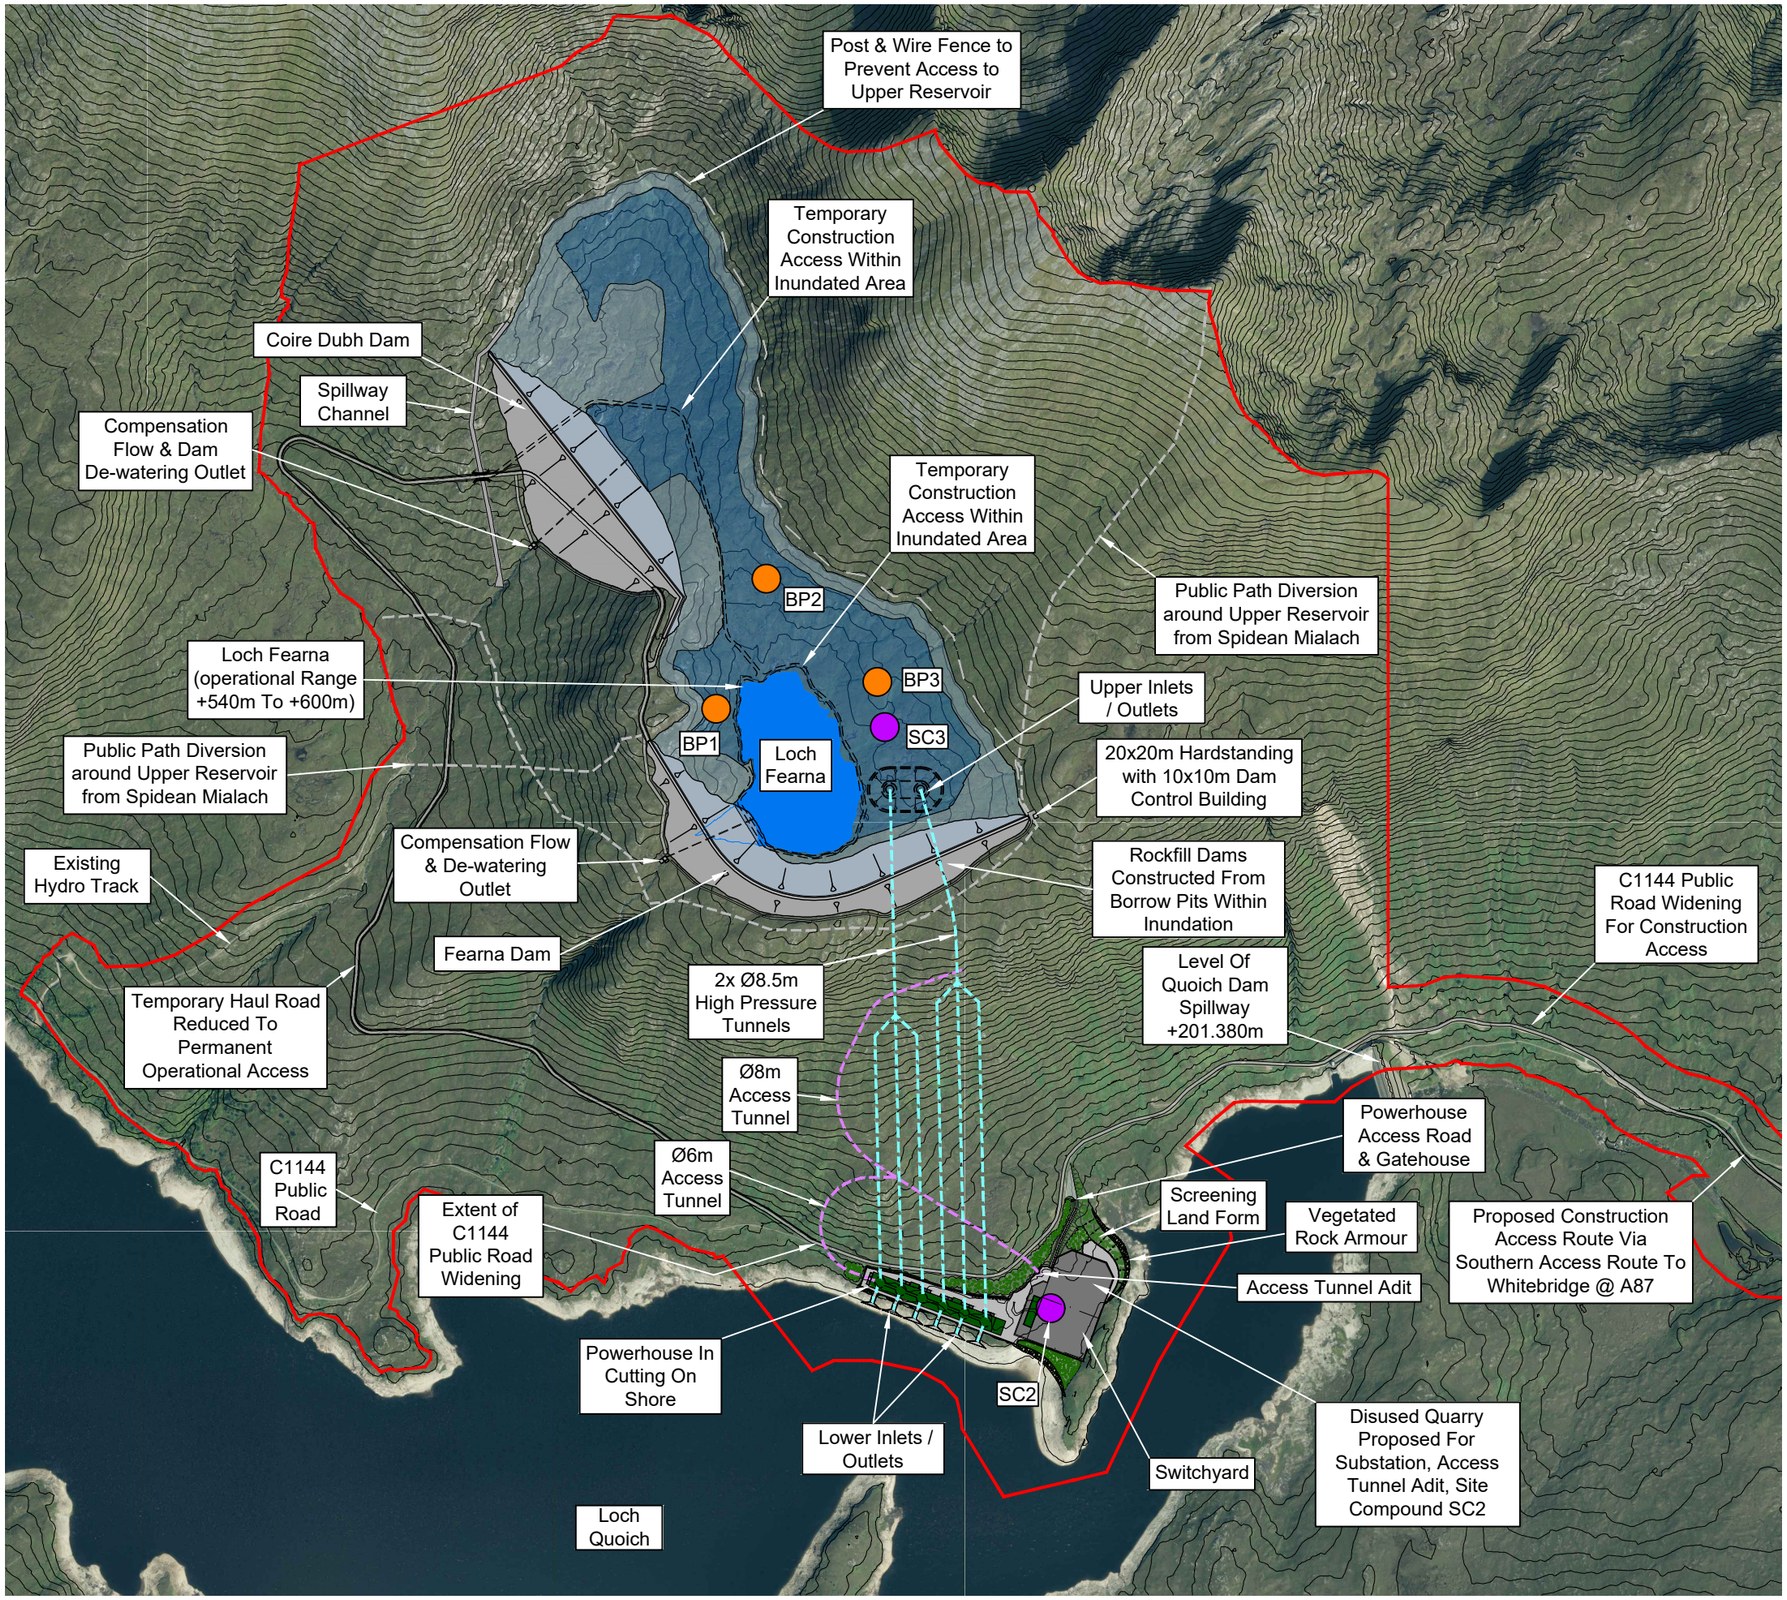

Plan

1:15,000 @ A3

0 500m

© Crown copyright and database rights 2024
OS AC0000848283. Supplied by: ukmapcentre.com

© GILKES ENERGY LIMITED
THIS DOCUMENT IS ISSUED FOR THE PARTY WHICH COMMISSIONED IT AND FOR SPECIFIC PURPOSES CONNECTED WITH THE CAPTIONED PROJECT ONLY. IT SHOULD NOT BE RELIED UPON BY ANY OTHER PARTY FOR ANY OTHER PURPOSE. GILKES ENERGY LIMITED ACCEPT NO RESPONSIBILITY FOR THE CONSEQUENCES OF THIS DOCUMENT BEING RELIED UPON BY ANY OTHER PARTY, OR BEING USED FOR ANY OTHER PURPOSE, OR CONTAINING ANY ERROR OR OMISSION WHICH IS DUE TO AN ERROR OR OMISSION IN DATA SUPPLIED TO US BY OTHER THIRD PARTIES.

IF IN DOUBT - ASK

LEGEND

- Planning Boundary
- Loch Fearna Surface Area @ +537.0m - 10.4774ha
- Loch Fearna Surface Area @ +600.0m - 96.5099ha
- Minimum Operating Level @ +540m
- Powerhouse
- Lower Inlet / Outlet
- Dam Footprint
- Dam Valve House
- Compensation Flow Outlet
- Upper Inlet / Outlet
- High Pressure Tunnel
- Access Tunnel
- Roadway
- Temporary Construction Access (within inundated area)
- Public Footpath Diversion
- Post & Wire Fence
- Borrow Pit (with reference number)
- Site Compound (with reference number)
- Laydown Areas
- Switchyard and Switchgear Building
- Areas of New Planting

REV	DATE	DRAWN	NOTES	CH'K'D	APP'D
C1	19.09.25	MH	CAR LICENCE SUBMISSION	FRA	FRA

GILKES energy
FESTIVAL HOUSE
177 WEST GEORGE STREET
GLASGOW
G2 2LB
UNITED KINGDOM
T: 01539 720 028
E: info@gilkesenergy.com
W:www.gilkesenergy.com

CLIENT
FEARNA STORAGE

PROJECT
PROPOSED FEARNA PSH

TITLE
SCHEME LAYOUT (AERIAL)

SIZE	SCALE AT A3	STATUS
A3	1:15,000	CAR

DRAWING NUMBER	REVISION
FEA/FC4/003	C1