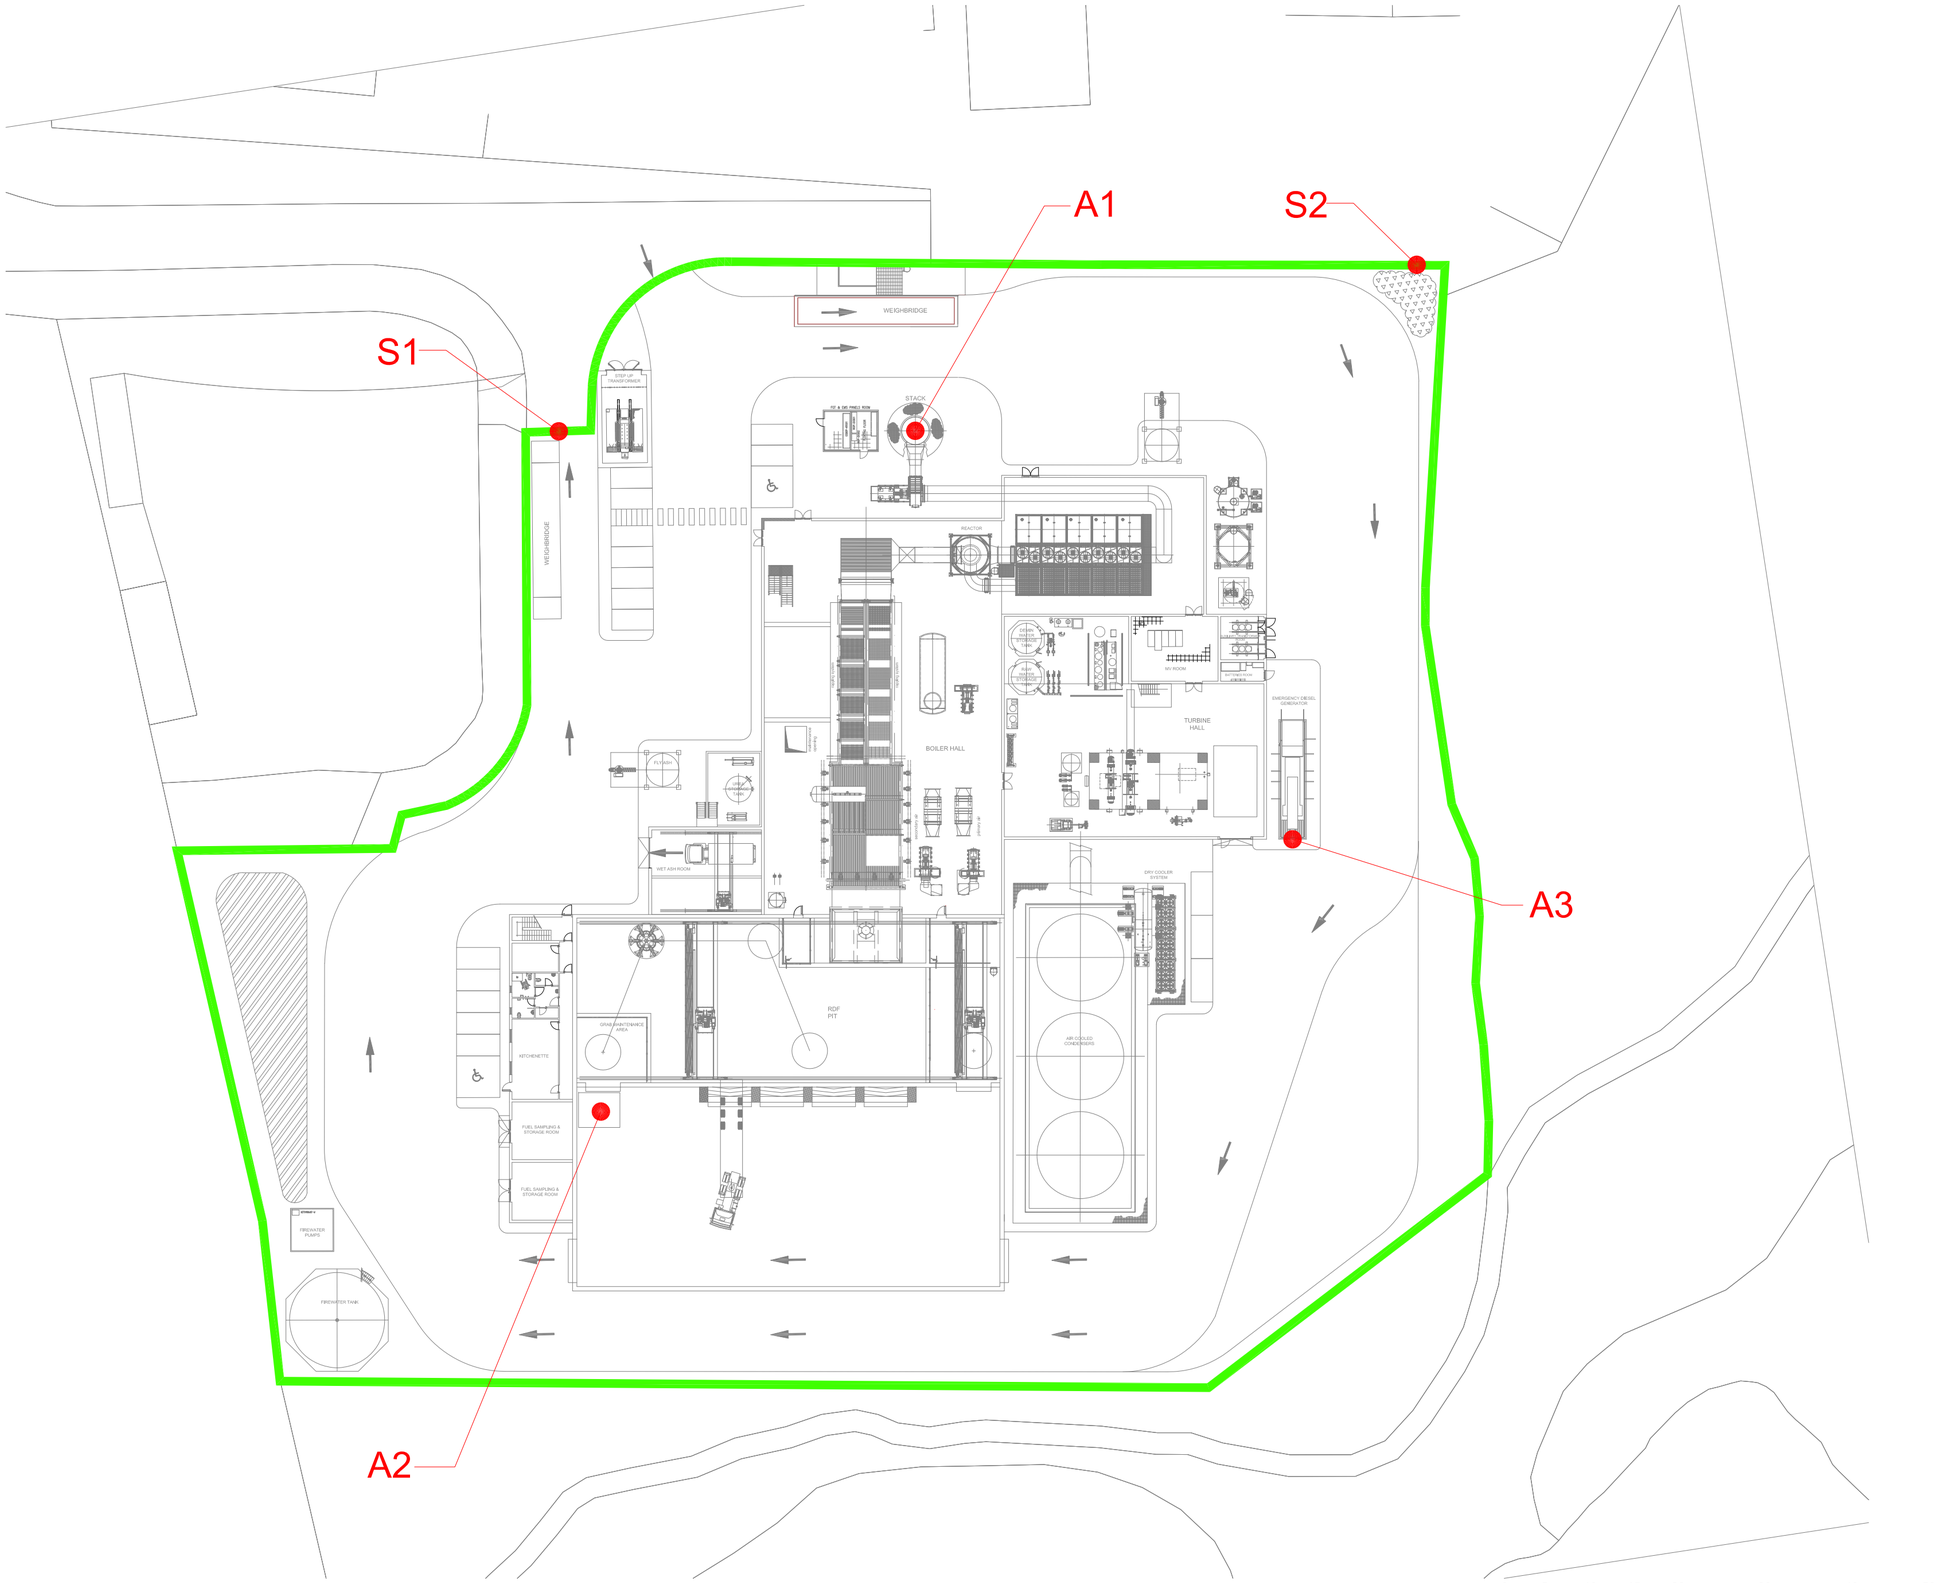

ALL INFORMATION ON THIS DRAWING IS INDICATIVE ONLY, AND MAY BE SUBJECT TO FURTHER DESIGN DEVELOPMENT.

DO NOT SCALE

KEY

INSTALLATION BOUNDARY

A1 - STACK - NS 33720 36610
A2 - ODOUR CONTROL STACK - NS33675 36536
A3 - EMERGENCY DIESEL GENERATOR - NS33758 36558
S1 - SURFACE WATER TO SEWER - NS 33680 36615
S2 - FOUL SEWER CONNECTION - NS 33780 36622

REV.	DETAILS OF REVISION	DRAWN	CHKD	APR	DATE
R1.0	EMISSION POINT ADDED	AO	DTW	KLH	18.11.20
R0.0	PRELIMINARY	AO	DTW	KLH	22.09.20

FICHTNER
CONSULTING ENGINEERS LIMITED

Kingsgate, Wellington Road North,
Stockport, Cheshire, SK4 1LW, UK
Tel: 0161 476 0032
Website: www.fichtner.co.uk

CLIENT:
DOVERYARD LTD

SITE:
OLDHALL ENERGY RECOVERY FACILITY

PROJECT:
PPC APPLICATION

TITLE:
EMISSION POINTS

DRAWING STATUS:	PRELIMINARY	
DRAWN BY:	AO	DATE: 22.09.20
CHECKED BY:	DTW	DATE: 22.09.20
APPROVED BY:	KLH	DATE: 22.09.20
FILENAME:	S2913-8000-0005AO1 EMISSIONS POINTS R1.0	
OFFICE OF ISSUE:	STOCKPORT	
SHEET SIZE:	A2	SCALE: 1:500

DRAWING No.: S2913-8000-0005 Sheet 1 of 1

REVISION: R1.0

© Crown copyright Ordnance Survey. Licence No. 100019980